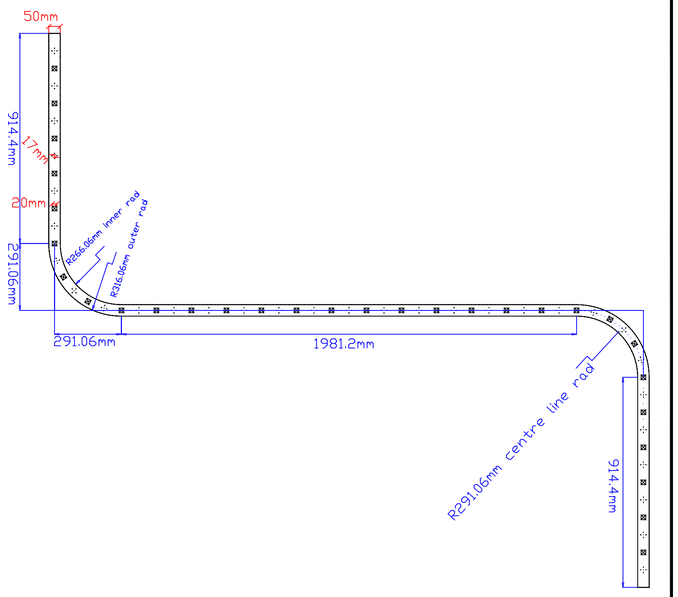

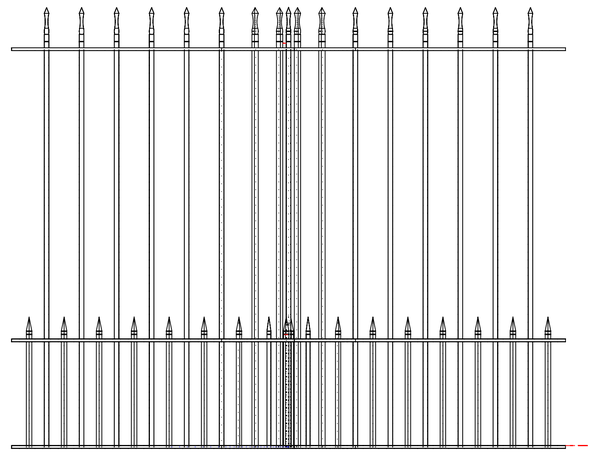

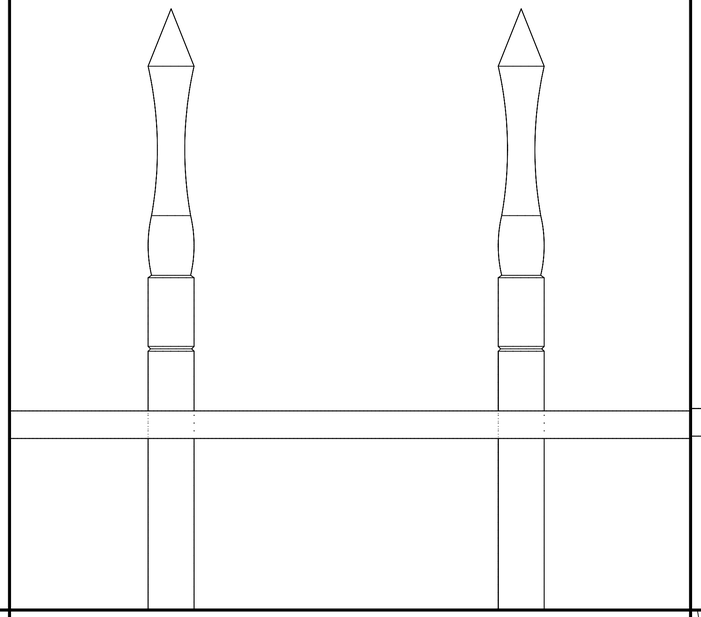

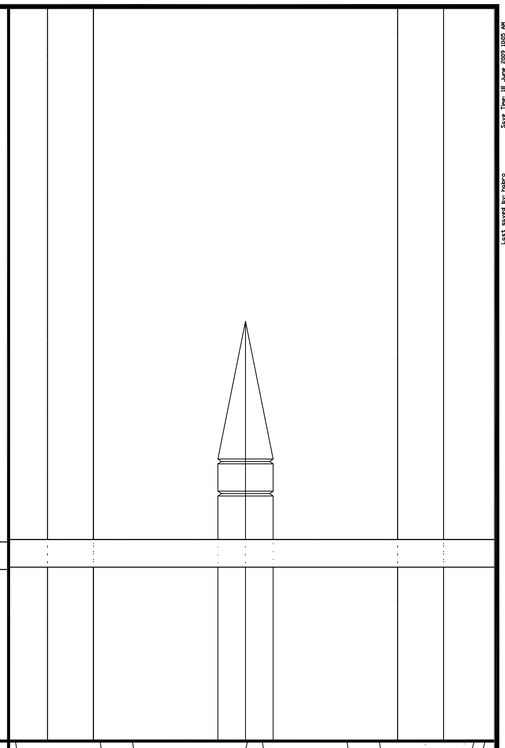

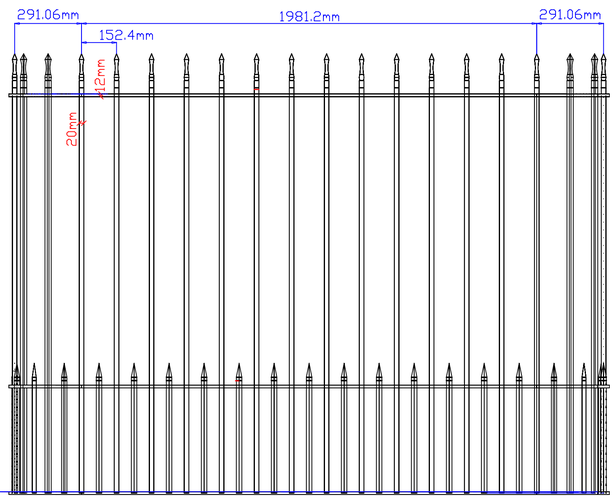

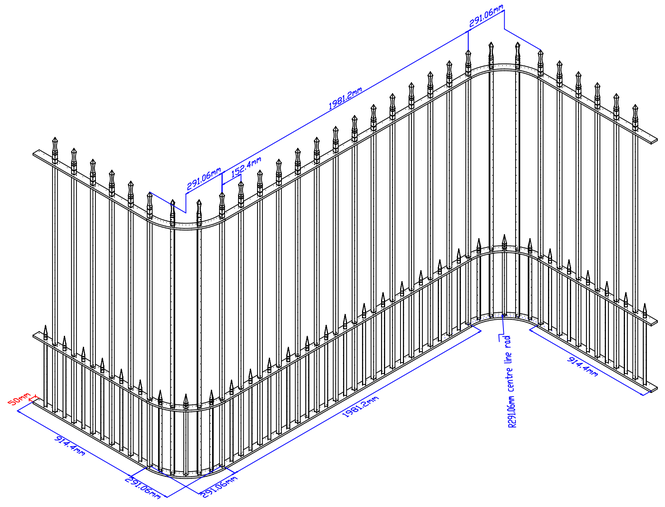

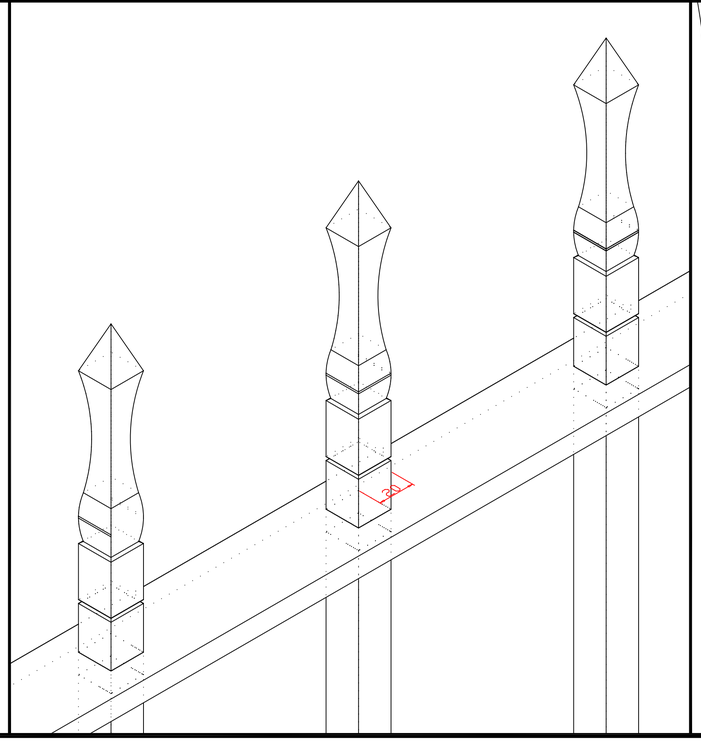

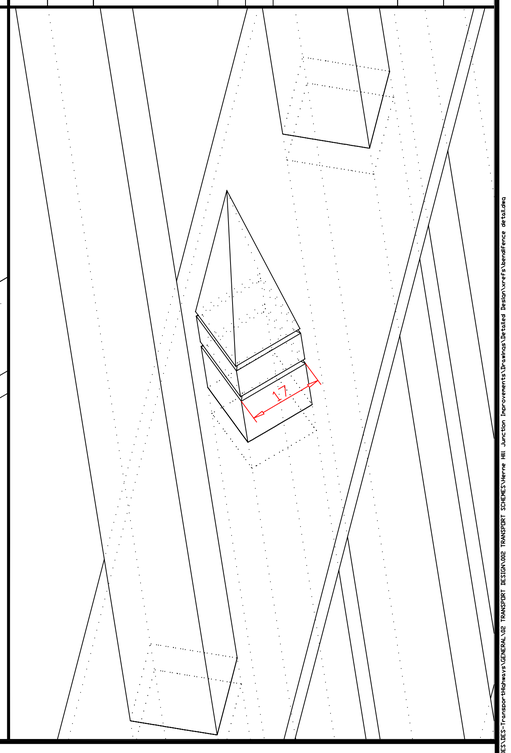

Notes:

1. Dimensions in Red are indicative, match with existing
2. Dimensions in Blue to be used for production of new panel

REVISION	DRAWN BY/DATE	CHECKED BY/DATE	APPROVED BY/DATE
A	HA JUN 09	AB JUN 09	HT JUN 09

Based upon the Ordnance Survey mapping with the permission of the Controller of Her Majesty's Stationery Office. © Crown copyright. Unauthorised reproduction infringes Crown Copyright and may lead to prosecution or civil proceedings. L.B. Lambeth 100019338 2008

Lambeth Transport
Transport & Highways
3rd Floor, Blue Star House
234-244 Stockwell Road
London, SW9 9SP
020 7926 9000

Project: HERNE HILL JUNCTION IMPROVEMENTS

Drawing Title: DETAILS OF NEW FENCE PANEL WITH DOUBLE BEND AT FENCE RECESS CORNER

Purpose: PRODUCTION

Draft / Issue

Scale: NTS

Issuing Office: BLUE STAR HOUSE

Telephone: 020 7926 9000

Drawing number: 1063-C-012

Version: 1

File Name:N:\STAFF\Transport Projects\GENERAL\02 TRANSPORT DESIGNERS TRANSPORT DOCKETS\Herne Hill Junction Improvements\Drawings\Detailed Design\Fence\Fence details.dwg
Last saved by: hdavis
Save Time: 18 June 2009 10:05 AM